PLAN LAYOUT
Scale 1:1250

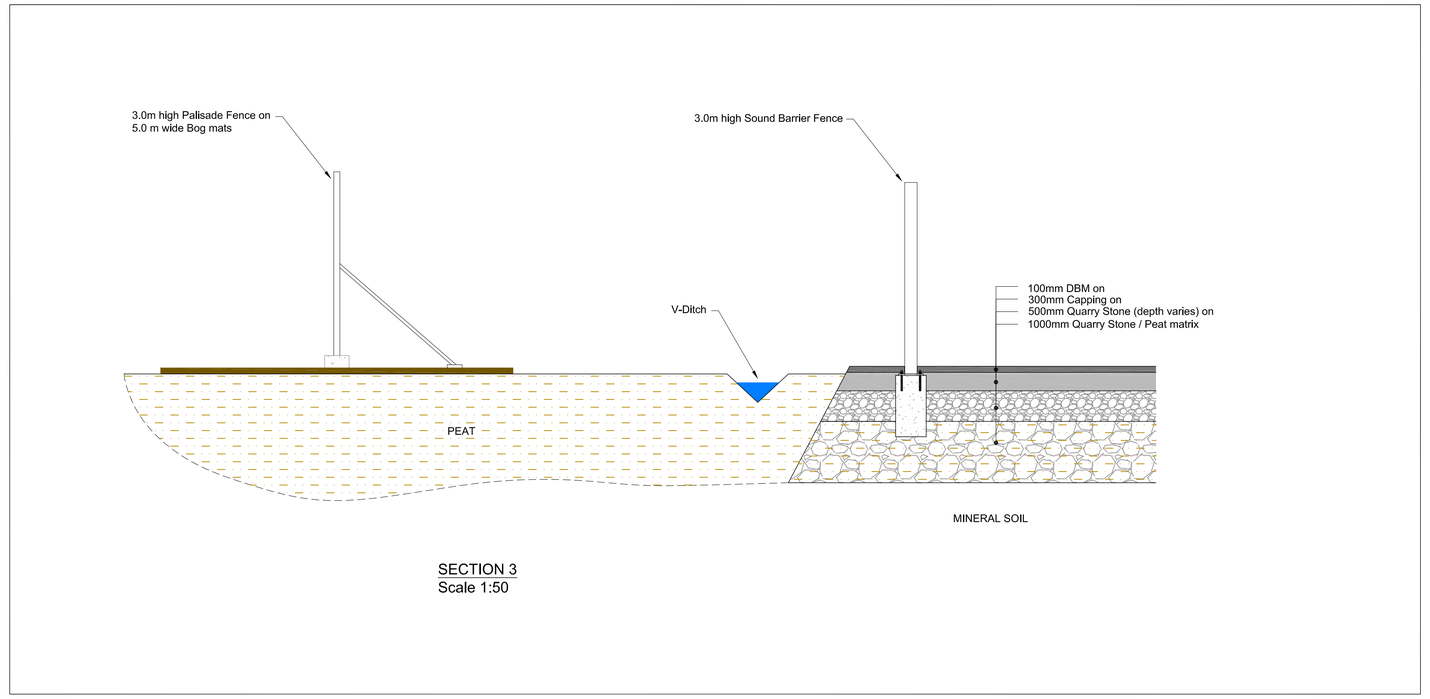

SECTION 3
Scale 1:50

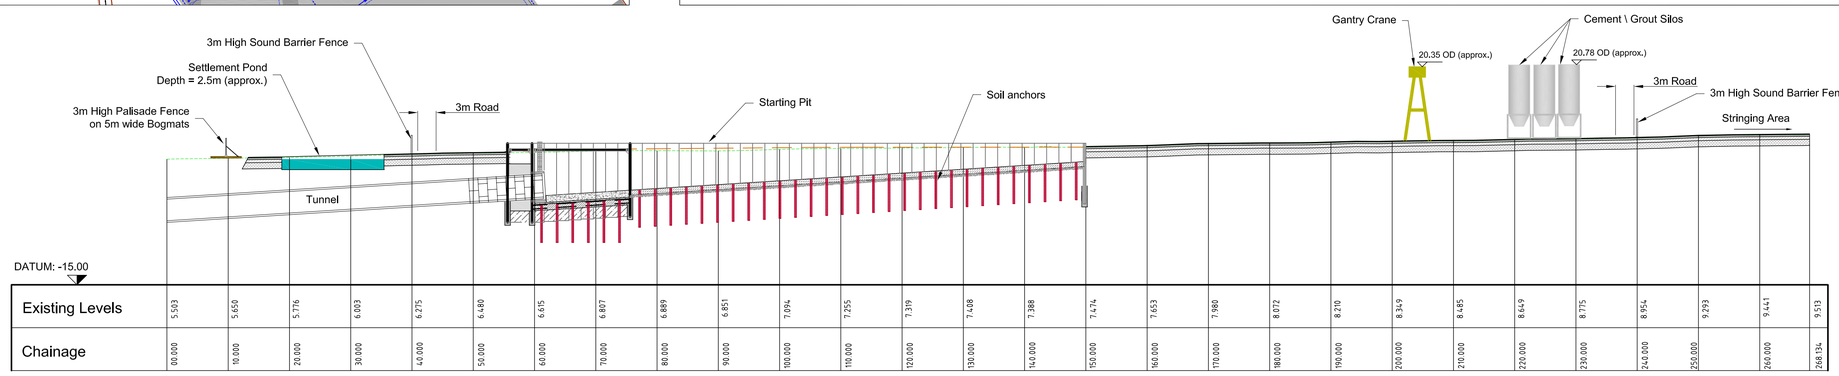

Existing Levels	5.593	5.650	5.776	6.093	6.275	6.480	6.615	6.807	6.889	6.851	7.094	7.255	7.319	7.408	7.388	7.474	7.653	7.980	8.072	8.210	8.349	8.485	8.649	8.775	8.954	9.293	9.441	9.513
Chainage	00.000	10.000	20.000	30.000	40.000	50.000	60.000	70.000	80.000	90.000	100.000	110.000	120.000	130.000	140.000	150.000	160.000	170.000	180.000	190.000	200.000	210.000	220.000	230.000	240.000	250.000	260.000	268.134

Section 1
Horiz. Scale 1:500
Vert. Scale 1:500

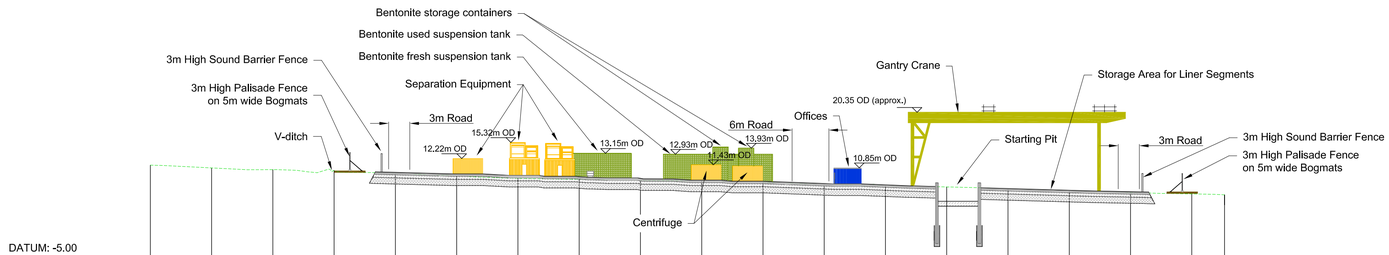

Existing Levels	11.466	11.020	10.742	10.598	10.151	9.724	9.318	9.154	8.965	8.928	8.685	8.348	8.115	7.918	7.615	7.312	6.995	6.775	6.628
Chainage	00.000	10.000	20.000	30.000	40.000	50.000	60.000	70.000	80.000	90.000	100.000	110.000	120.000	130.000	140.000	150.000	160.000	170.000	175.345

Section 2
Horiz. Scale 1:500
Vert. Scale 1:500

Notes:
1. For details of starting pit please refer to DG0404.
2. Drawing details are indicative and subject to detailed design.

Client:

Shell E&P Ireland Limited
Corrib House, 52 Leeson Street Lower,
Dublin 2, Republic of Ireland.

RPS
RPS, West Pier Business Campus,
Dun Laoghaire, Co. Dublin, Ireland.
T: +353 1 488 2900 - F: +353 1 283 5676
E: ireland@rpsgroup.com W: www.rpsgroup.com/ireland

NOTES

1. This drawing is the property of RPS, it is a confidential document and must not be copied, used, or its content divulged without prior written consent.
2. All Levels refer to Ordnance Survey Datum, Malin Head.
3. DO NOT SCALE, use figured dimensions only, if in doubt ask.

REV	DATE	REVISION	BY	CHK	ENG	CL'NT
P03	04.05.10	FOR PLANNING APPLICATION	TD	KMcM	CB	JvdW
R02	21.04.10	ISSUE FOR COMMENT	TD	KMcM	CB	JvdW
R01	13.04.10	ISSUE FOR COMMENT	TD	KMcM	CB	JvdW

DRAWING REVISIONS

Project:

CORRIB ONSHORE PIPELINE

Title:

AGHOOS TUNNELING COMPOUND
INDICATIVE SECTIONS AND DETAILS

Drawn by:	TD	Job No: MDR0470	
Checked by:	KMcM	File No: COR25MDR0470DG0406	
Approved by:	CB	Drg. No: DG0406	Rev: P03
Scale:	As shown @A1		
Date:	13.04.10		

R:\MDR0470\Dg\EIS 2010\COR25MDR0470DG0406P03.dwg