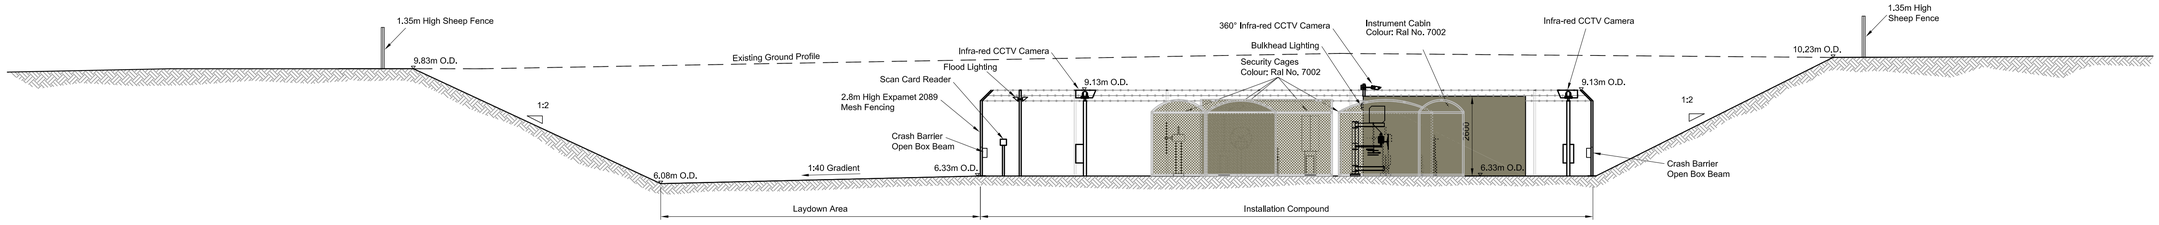

Section A-A

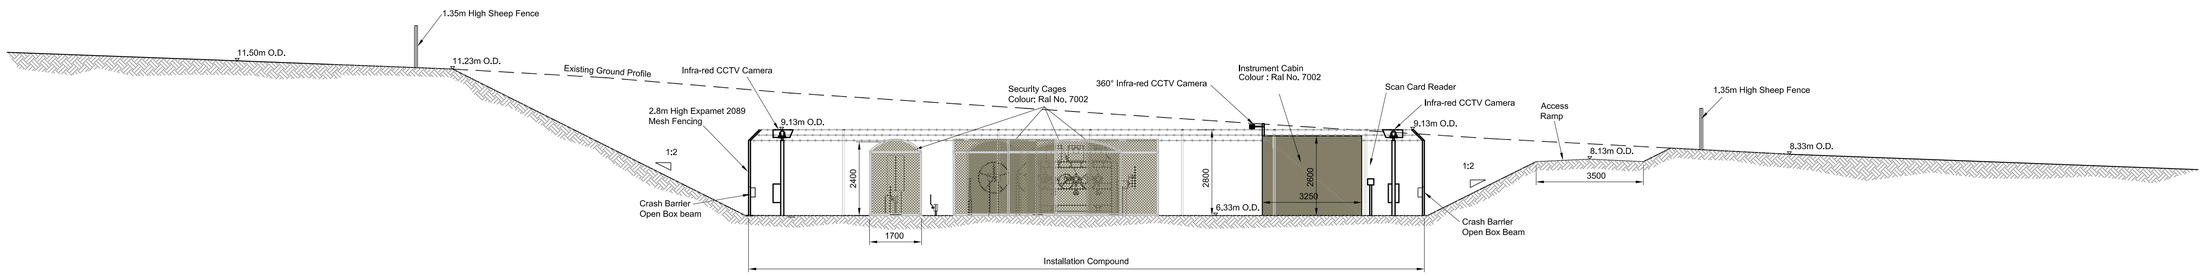

Section B-B

0 2.5m 5m

Client:

Shell E&P Ireland Limited
Corrib House, 52 Leeson Street Lower,
Dublin 2, Republic of Ireland.

RPS, West Pier Business Campus,
Dun Laoghaire, Co. Dublin, Ireland.
T: +353 1 488 2900 - F: +353 1 283 5676
E: ireland@rpsgroup.com W: www.rpsgroup.com/ireland

NOTES

1. This drawing is the property of RPS, it is a confidential document and must not be copied, used, or its content divulged without prior written consent.
2. All Levels refer to Ordnance Survey Datum, Malin Head.
3. DO NOT SCALE, use figured dimensions only, if in doubt ask.

REV	DATE	REVISION	BY	CHK	ENG	CL'NT
P03	04.05.10	FOR PLANNING APPLICATION	HF	KMcM	CB	JvdW
P02	02.02.09	FOR PLANNING APPLICATION	TD	KMcM	CB	JvdW
P01	28.03.08	FOR PLANNING APPLICATION	TD	GB	CB	JvdW
R10	19.03.08	ISSUE FOR COMMENT	TD	GB	CB	JvdW
R09	10.03.08	ISSUE FOR COMMENT	TD	GB	CB	JvdW
R08	22.02.08	ISSUE FOR COMMENT	TD	GB	CB	JvdW
R07	13.02.08	ISSUE FOR COMMENT	TD	GB	CB	JvdW

DRAWING REVISIONS

Project:

CORRIB ONSHORE PIPELINE

Title:

LANDFALL VALVE INSTALLATION
ABOVE GROUND
CROSS SECTIONS

Drawn by:	TD	Job No: MDR0470	
Checked by:	GB	File No: COR25MDR0470DG2104	
Approved by:	CB	Drg. No: DG2104	Rev: P03
Scale:	1:100 @ A1		
Date:	28/03/08		

R:\MDR0470\Dg\EIS 2010\COR25MDR0470DG2104P03.dwg